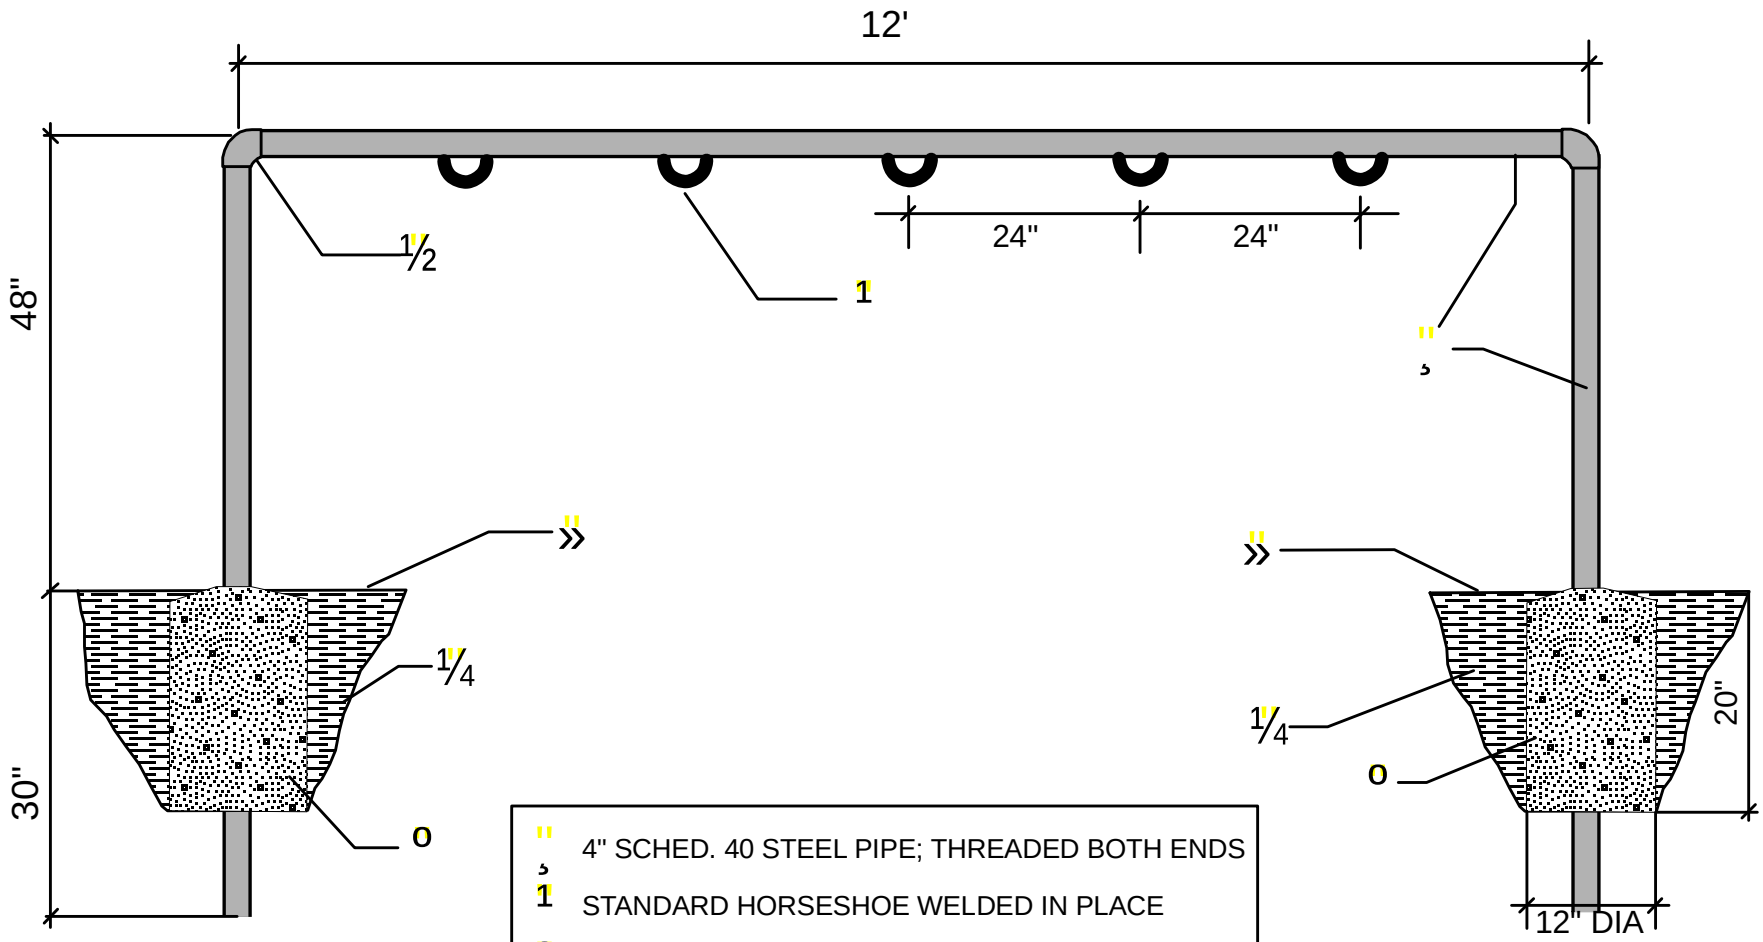

4"	4" SCHED. 40 STEEL PIPE; THREADED BOTH ENDS
1	STANDARD HORSESHOE WELDED IN PLACE
o	12" DIA. CONCRETE FOOTING MIN. 20" DEEP
»	FINISH GRADE
1¼	SUBGRADE - 90% REC. COMPACTION
1½	90 DEGREE THREADED ELBOW FITTING - 4" SCHED. 40 STEEL PIPE

Riverside County Regional Park & Open Space District

Parks Planning Division
April 2005

HITCHING RAIL SPECIFICATIONS